Name of Work:Resurfacing of bad stretches in Arterial and Sub-Arterial Roads along with restoration of Damaged drain and Footpath in Chamrajpete Division.

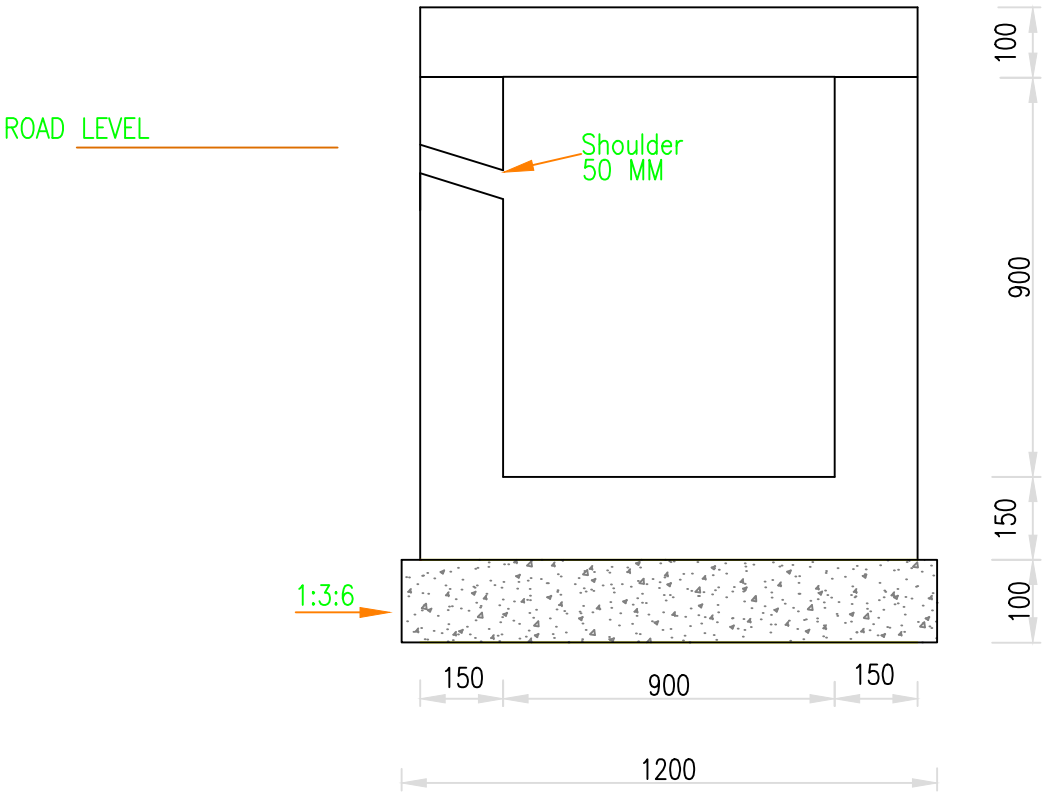

R.C.C U-SHAPE DRAIN DETAILS

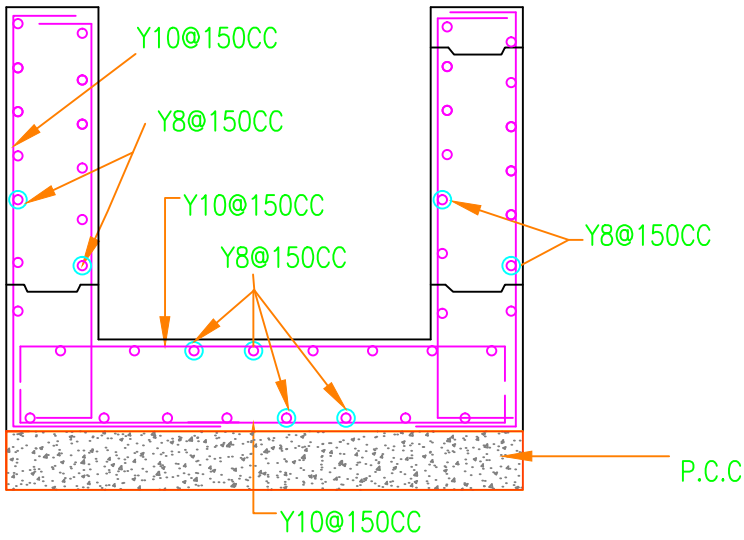

R.C.C U-SHAPE DRAIN REINFORCEMENT DETAILS

AE	AEE	EE
Ward-139	Chamarajpet Sub-Division	Chamarajpet Division

Name of Work:Resurfacing of bad stretches in Arterial and Sub-Arterial Roads along with restoration of Damaged drain and Footpath in Chamrajpete Division.

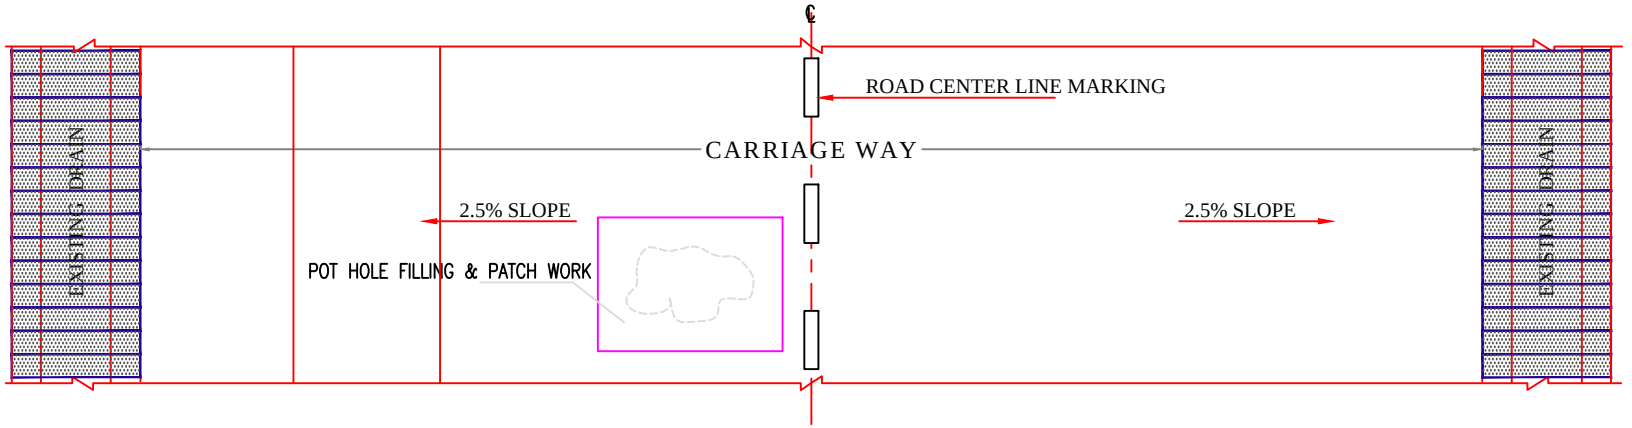

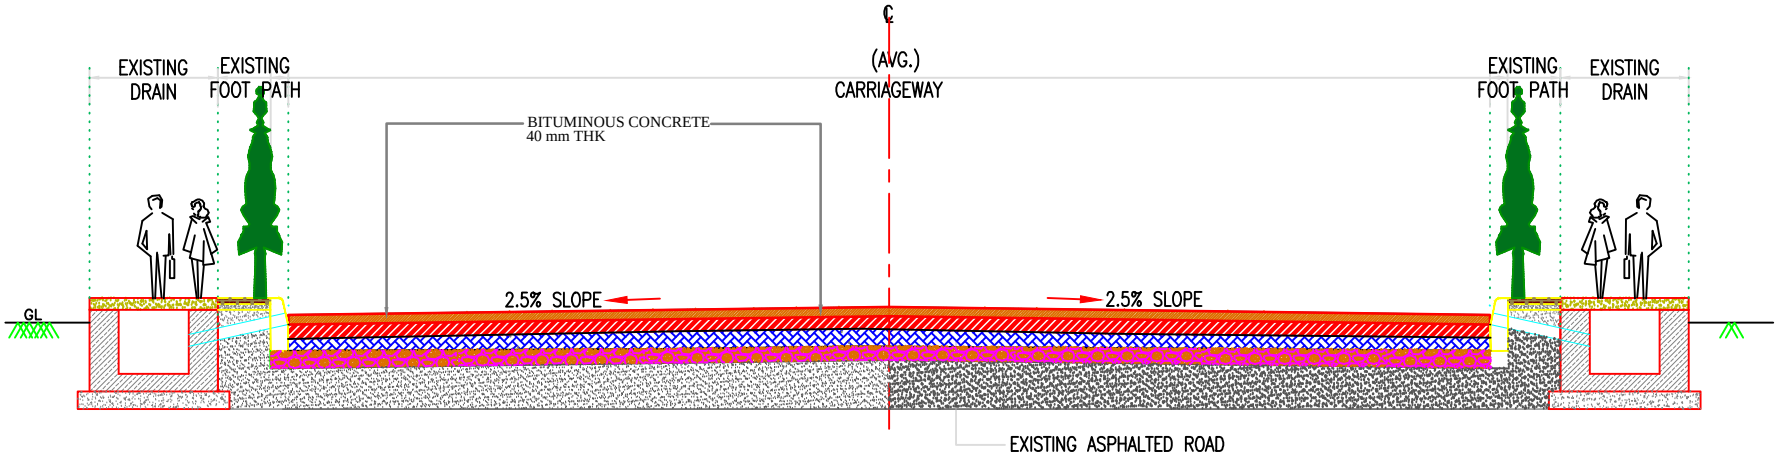

PROPOSED TYPICAL CROSS SECTION OF ASPHALT ROAD

AE
Ward-139

AEE
Chamarajpet Sub-Division

EE
Chamarajpet Division

Name of Work:Resurfacing of bad stretches in Arterial and Sub-Arterial Roads along with restoration of Damaged drain and Footpath in Chamrajpete Division.

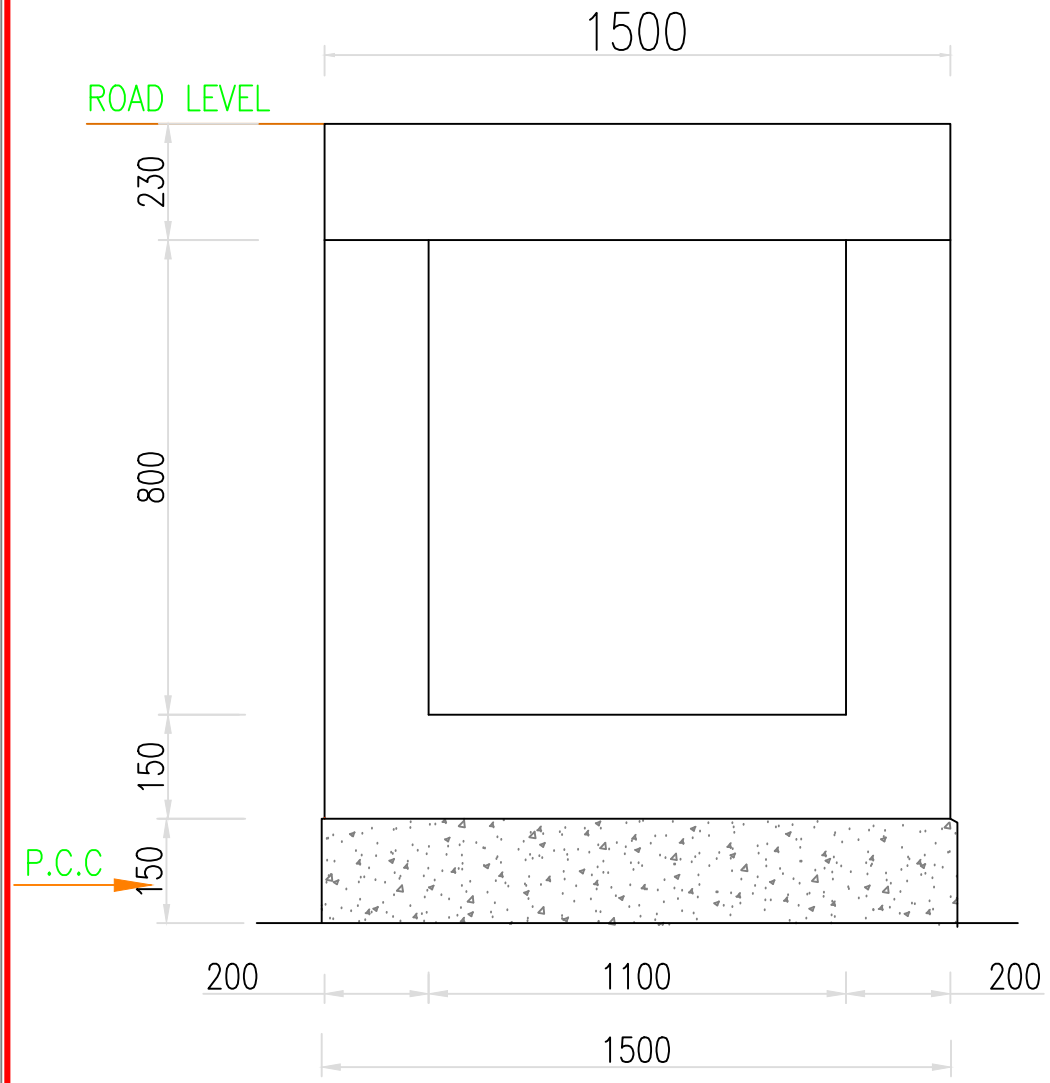

R.C.C CULVERT CONCRETE DETAILS

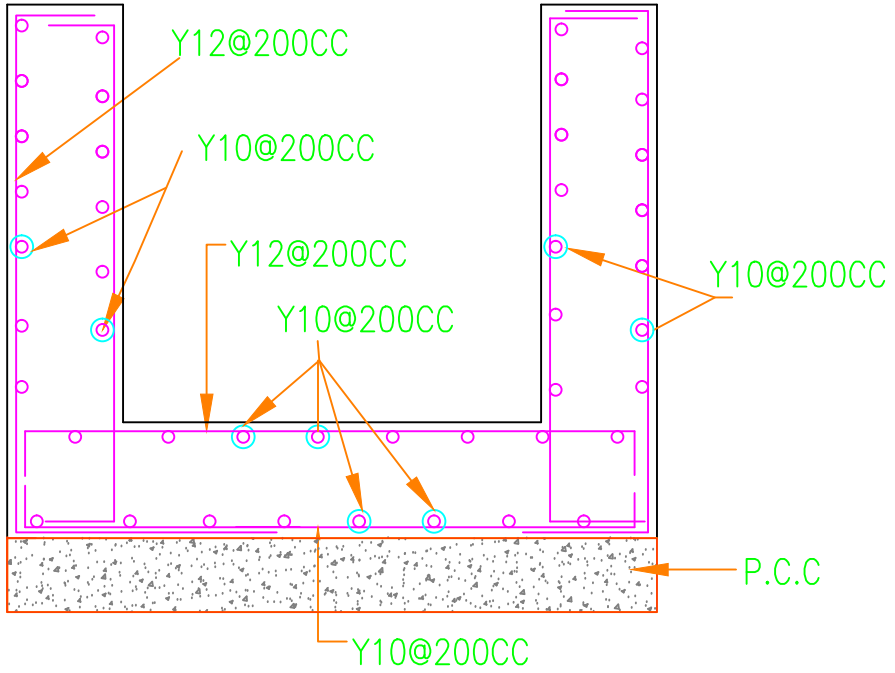

R.C.C CULVERT REINFORCEMENT DETAILS

AE
Ward-139

AEE
Chamarajpet Sub-Division

EE
Chamarajpet Division